Issued To:

Map Lot

Telephone:

House #

Street :

DRIVEWAY PERMIT #

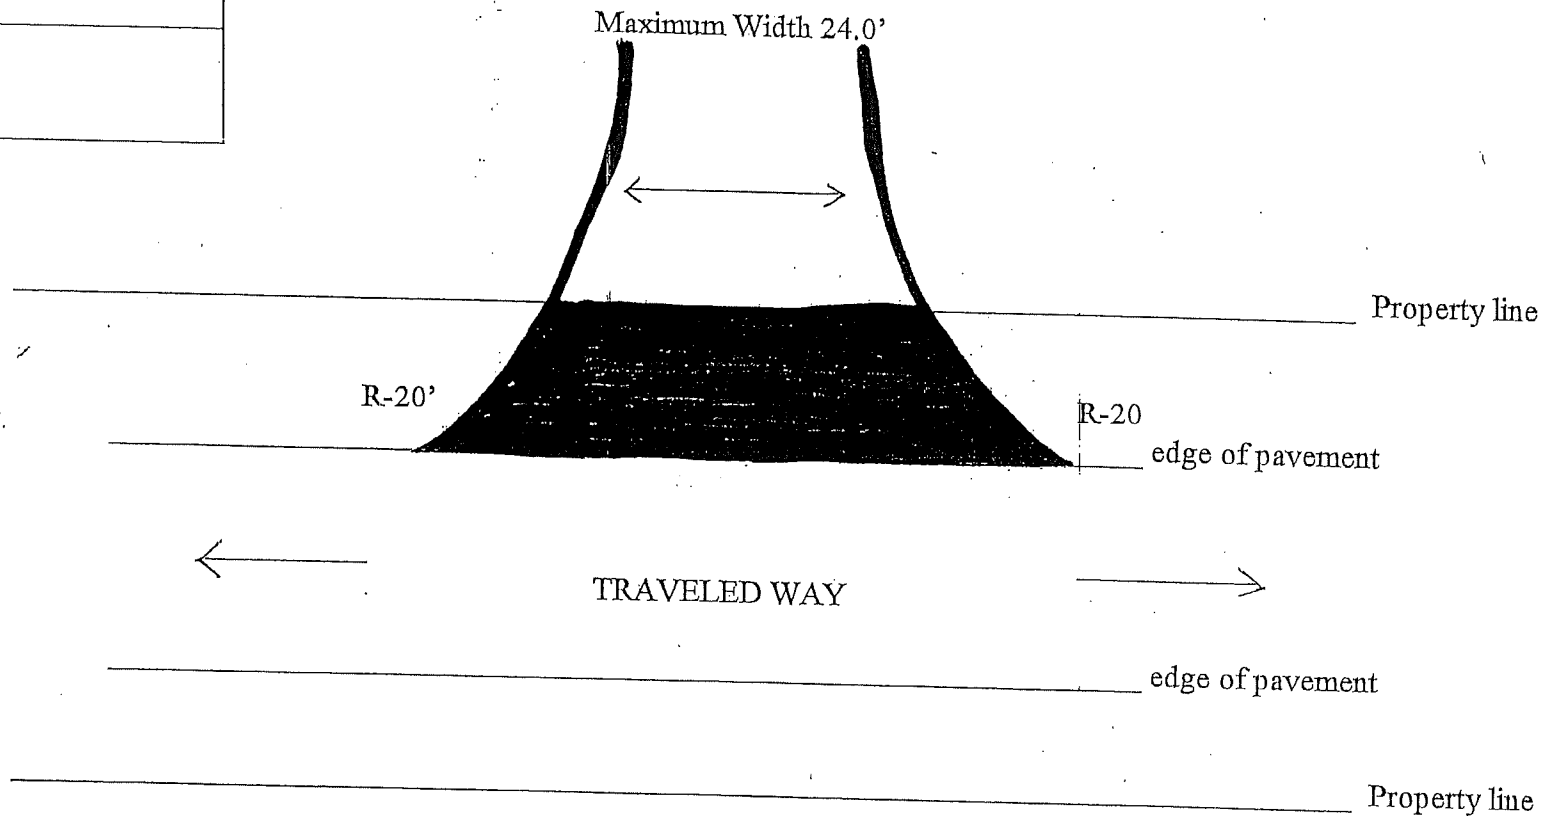

Special Conditions:

- Apron to be constructed from edge of layout. It should have 6" hardening base (3" processed stone), 2" binder course, 1" top course of bituminous concrete.
  Driveway Location in accordance with Certified Plot Plan must be on file.

Town of Brewster
Department of Public Works
Approval Date:_____

Signature:_____

Applicant _____ Date _____

cc: Building Department